Highway 401 Preferred Plan

LEGEND

- Existing MTO Right-of-Way
- New Roadway - Interim (Future 6-lanes)
- Rehabilitate Existing Roadway - Interim (Future 6-lanes)
- Property Required - Interim (Future 6-lanes)
- New Roadway - Ultimate (Future 8-lanes)
- Additional Property Required - Ultimate (Future 8-lanes)
- Municipal Township Boundary
- Property Fabric (Approximate based on Assessment Mapping)
- Existing Culvert
- New Culvert or Culvert Extension
- Existing Driveway to be Closed
- Property Acquisition
- SWM Potential Stormwater Management Facility
- OB Overhead Bell
- UB Underground Bell
- OH Overhead Hydro
- OBH Overhead Bell & Hydro
- GAS Underground Union Gas
- WM Watermain
- Cell Tower

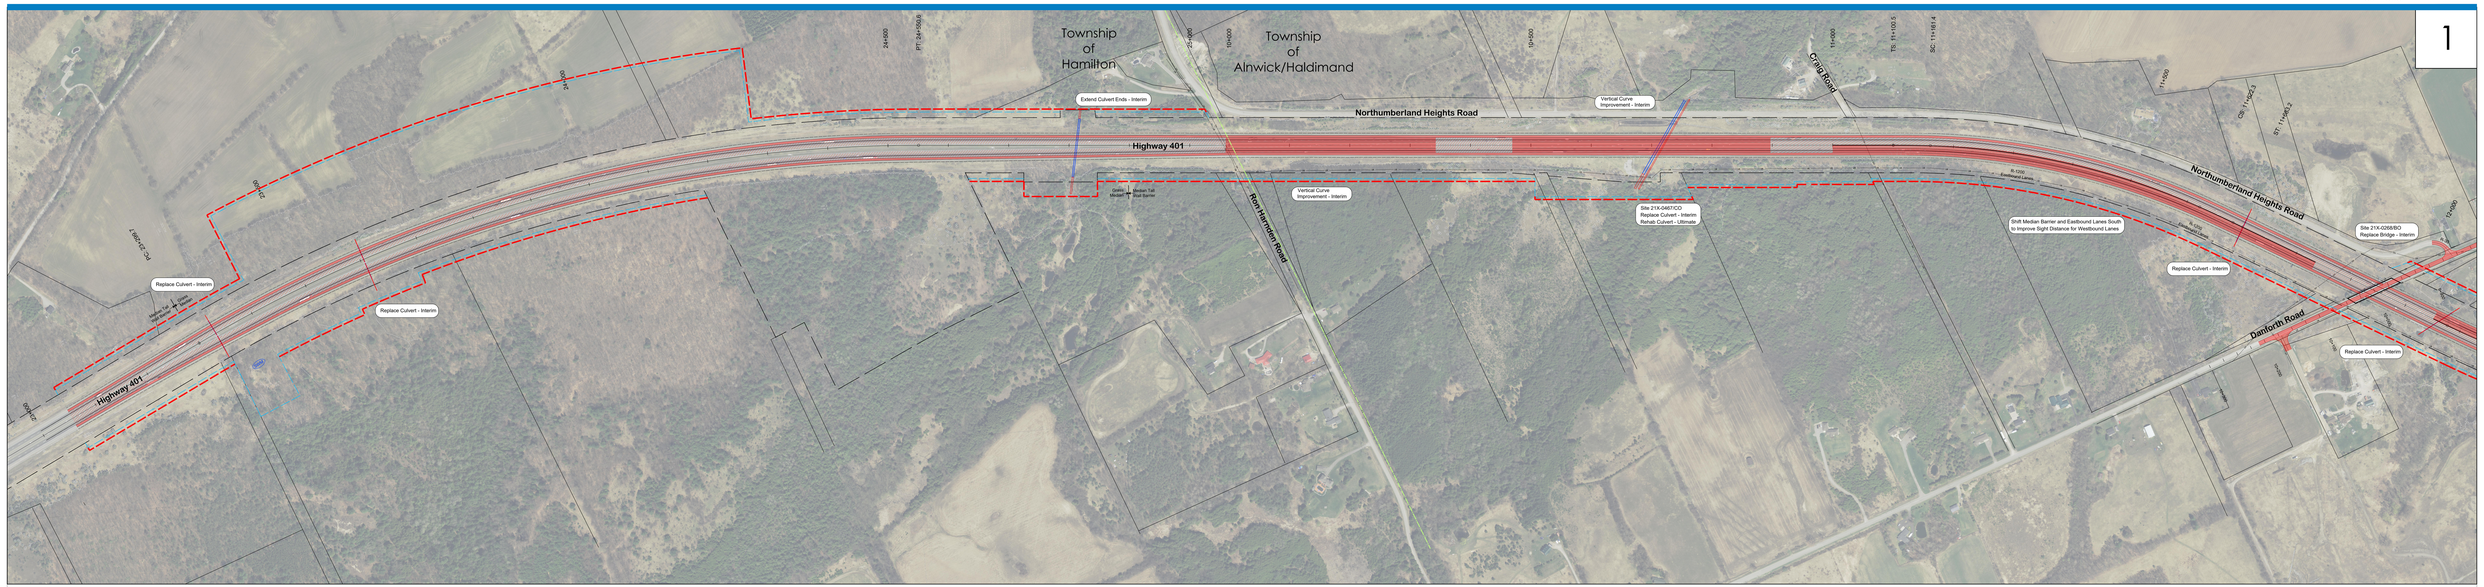

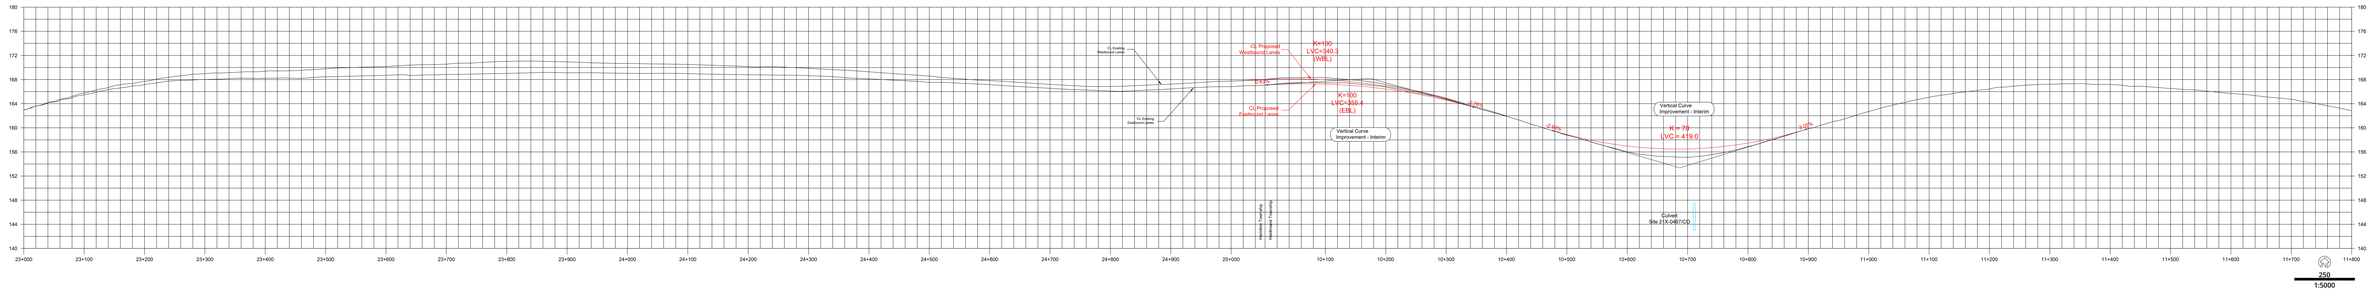

Highway 401 Cobourg To Colborne, GWP 4060-11-00

Ontario Stantec highway401cobourgcolborne.ca